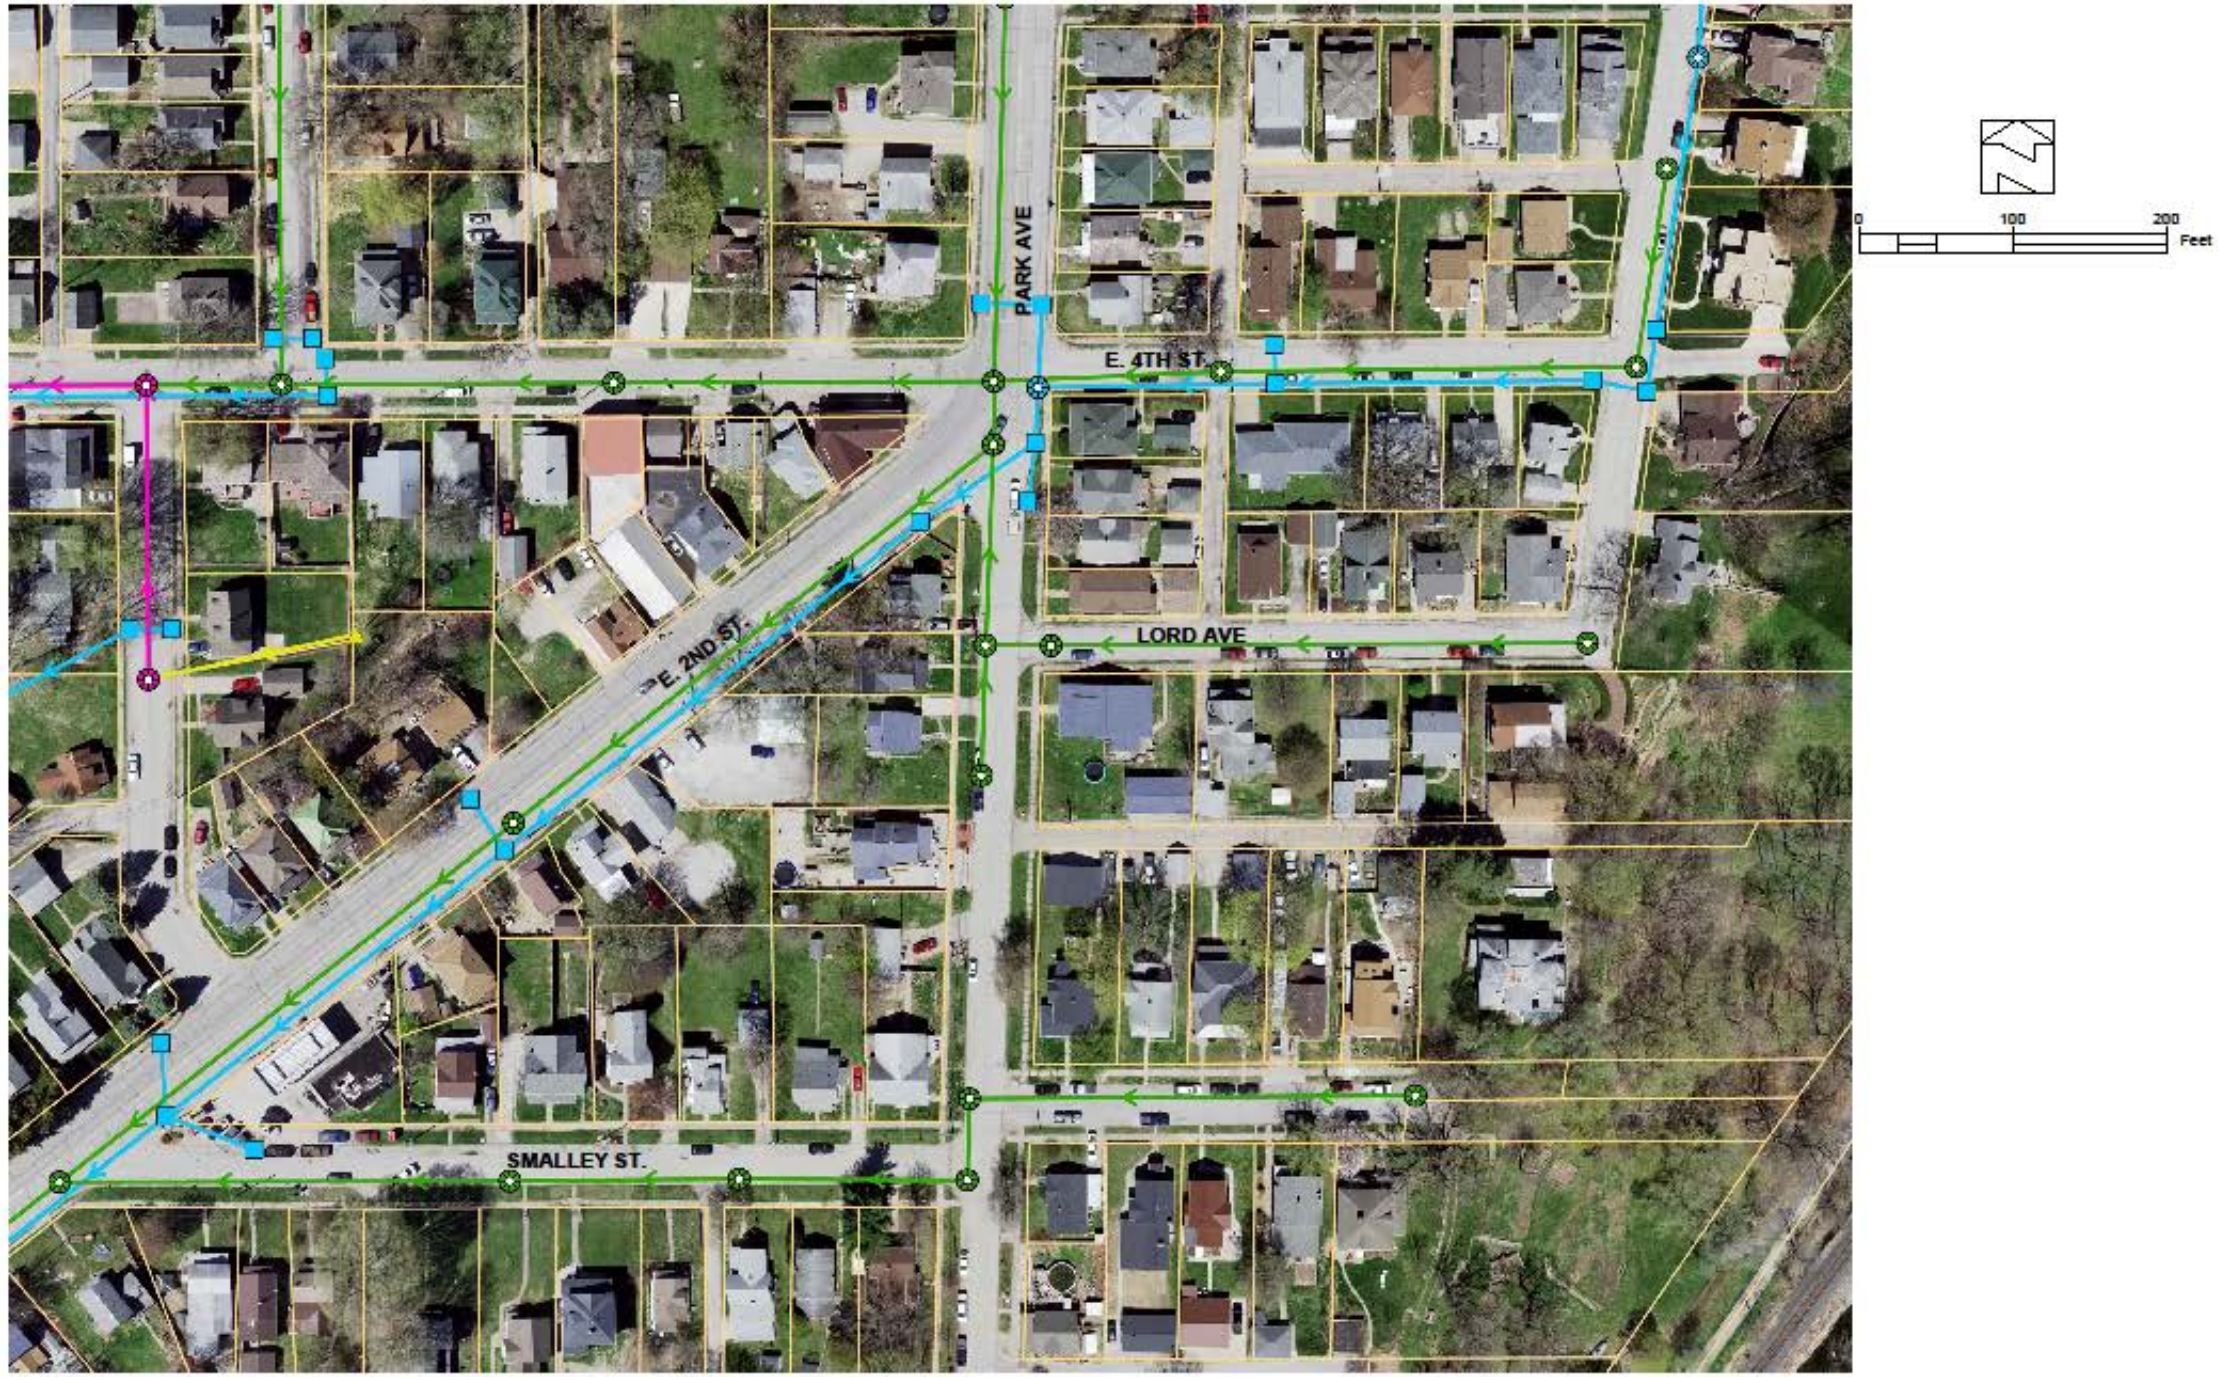
PARK AVE
E. 4TH ST.
LORD AVE
E. 2ND ST.
SMALLEY ST.
0
100
200
Feet

PARK AVE
E. 4TH ST.
LORD AVE
E. 2ND ST.
0
50
100
Feet

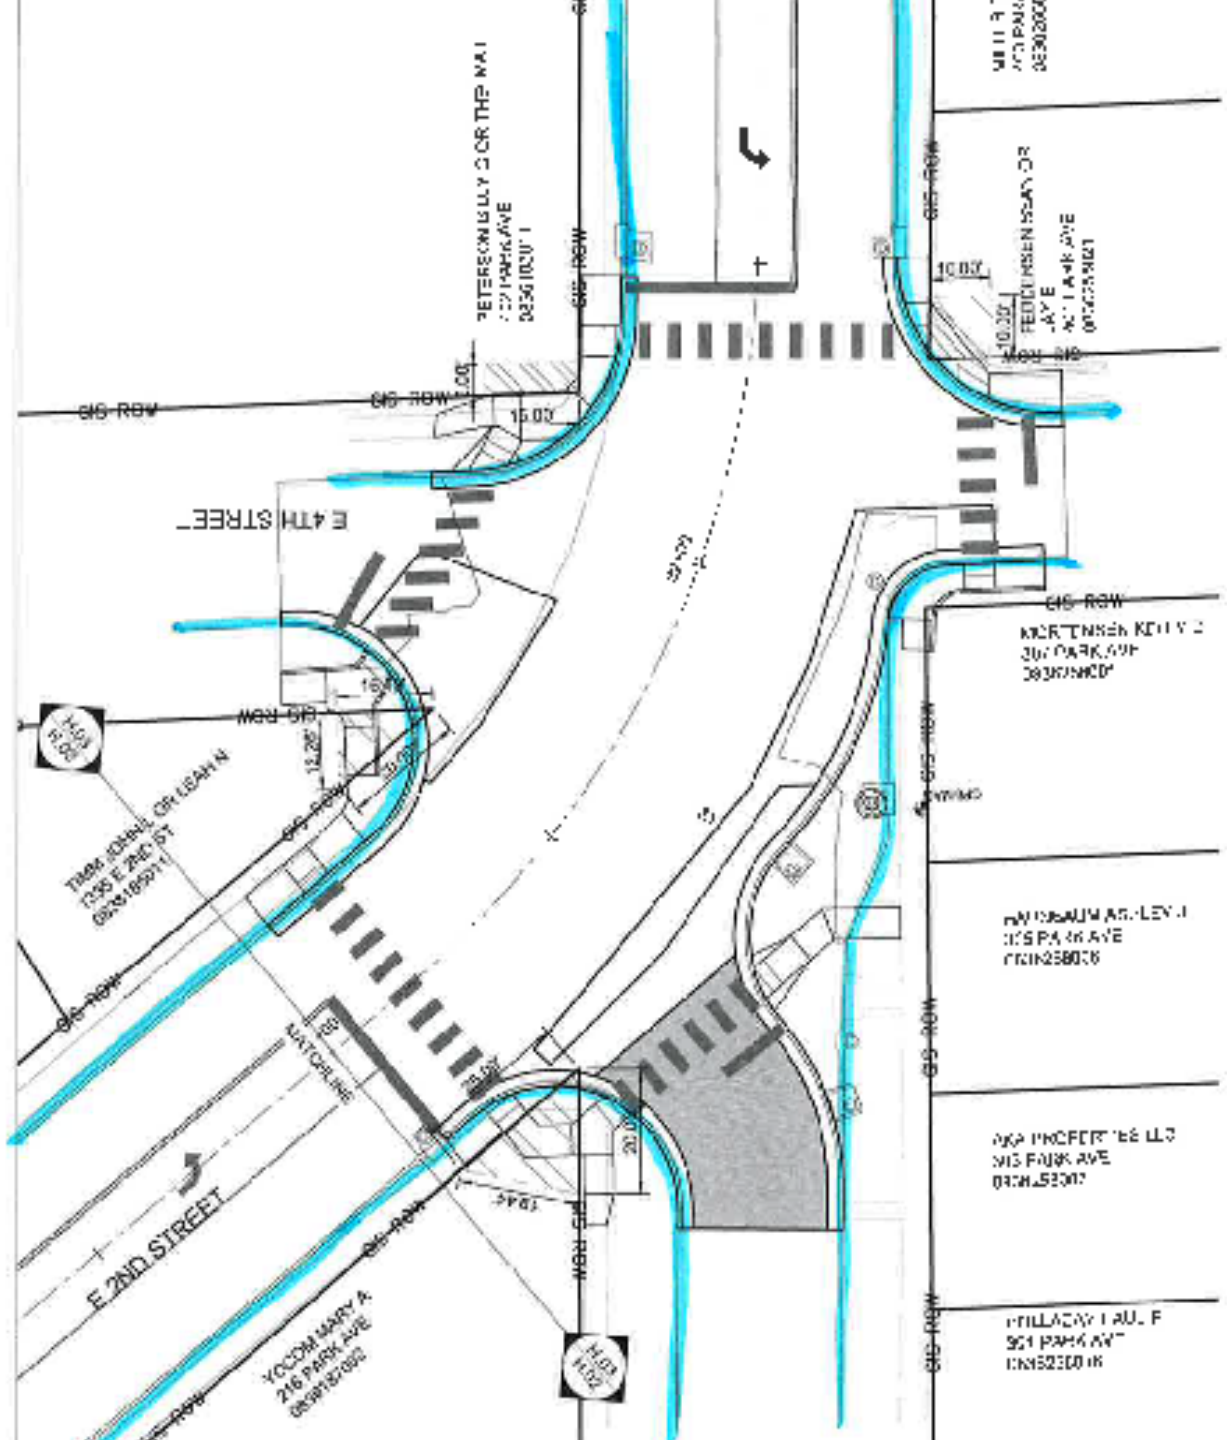
E 4TH STREET
E 2ND STREET
GIS ROW
MATCHLINE
YOCOM MARY A
216 PARK AVE
PETERSON BILLY G OR THE MAI
FEDDERSEN SEAN OR
AKA PROPERTIES LLC
MIS PARK AVE
PHILLADAY LAUL F
901 PARK AVE
TIMM JOHN L OR LEAH N
1335 E 2ND ST